ZRICKS

ZRICKS

ZRICKS

ZRICKS

Shriram
The Gateway SEZ

FIRST FLOOR PLAN BLOCK-A1

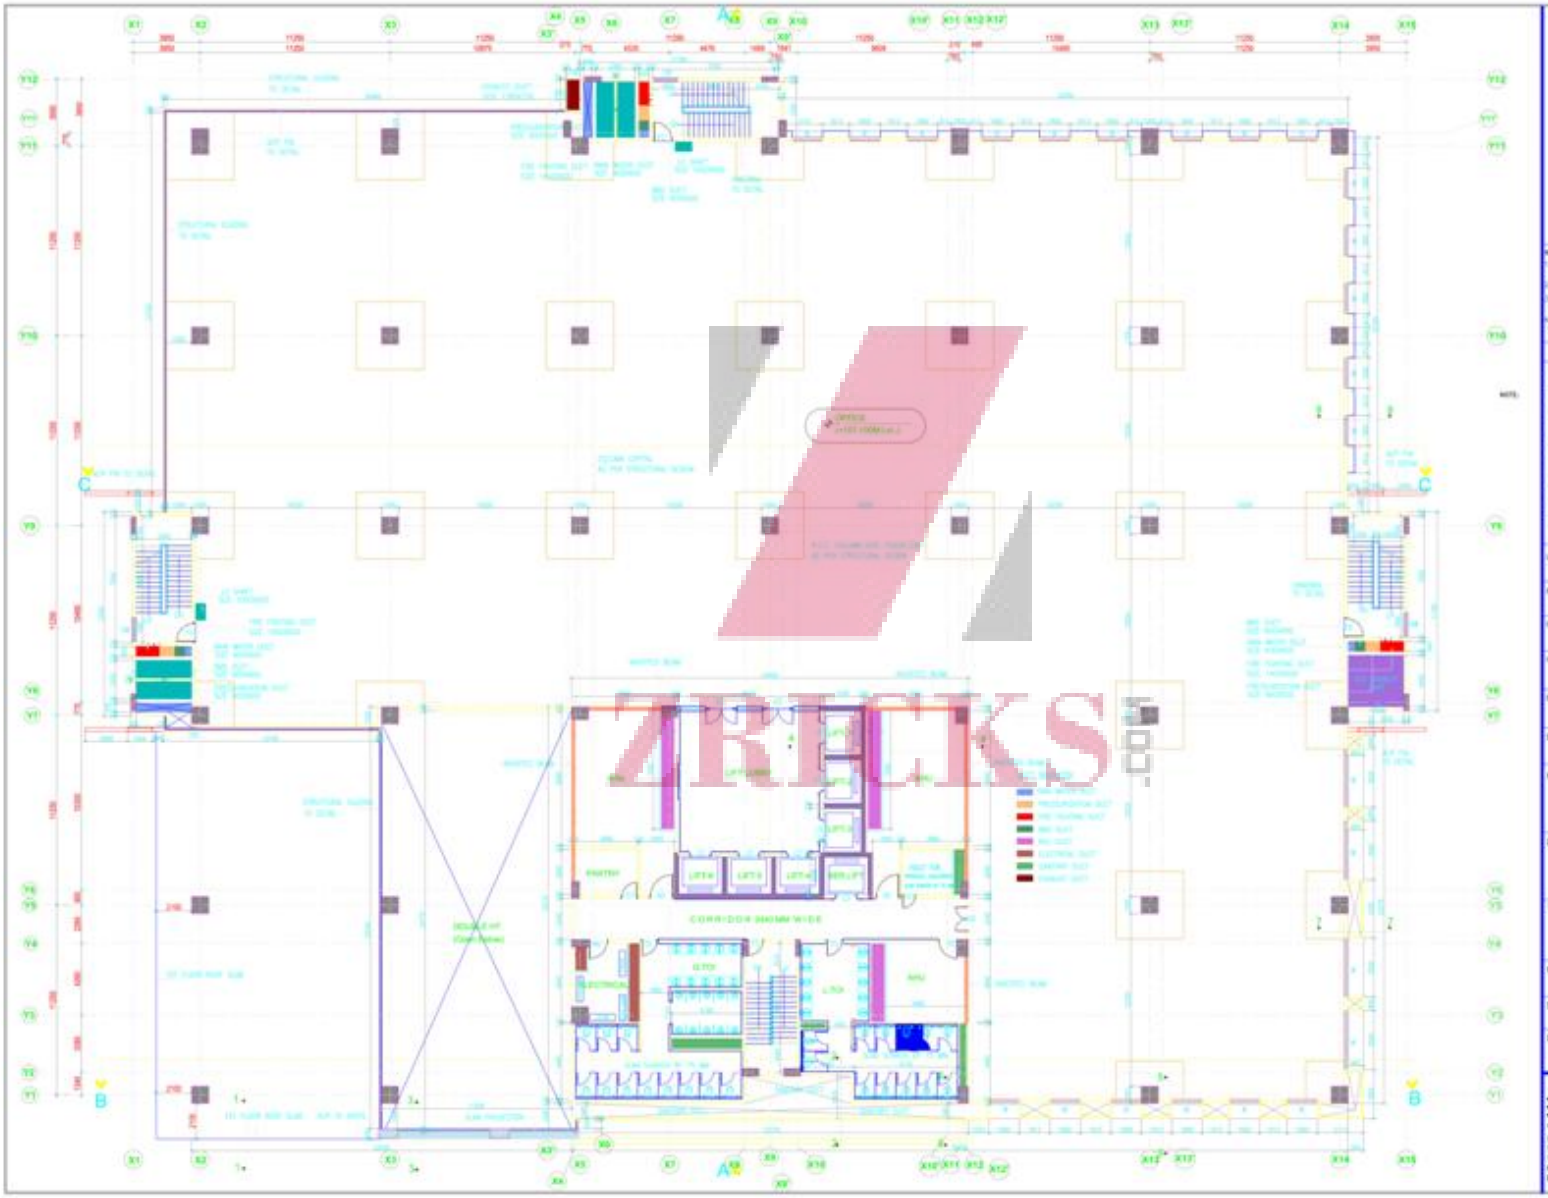

NOTE:
ALL DIMENSIONS ARE IN MILLIMETRES & LEVELS ARE IN METRES
ONLY WRITTEN DIMENSION TO BE FOLLOWED
ANY DISCREPANCIES NOTICED IN THE DWG. SHALL BE BROUGHT TO OUR NOTICES IMMEDIATELY
THE DRAWING SHOULD BE READ IN THE CONJUCTION WITH THE CO-ORDINATION DRAWING

SCHEDULE OF JOINERY

GD	-	GLASS DOOR	- 1800 X 2750/3.0 T
DD	-	DOOR	- 1500 X 2400
FD	-	FIRE DOOR	- 1200 X 2400
D1	-	DOOR	- 1000 X 2400
TD	-	TOILET DOOR	- 1000 X 2400
TD1	-	TOILET DOOR	- 800 X 2400
AD	-	AHU DOOR	- 1200 X 2400
SD	-	SHAFT DOOR	- 650 X 2100
W	-	WINDOW	- 1800 X 1500
SW	-	WINDOW	- 1500 X 1500
SW	-	WINDOW	- 750 X 900
SG	-	STRUCTURAL GLAZING	
FG	-	FIXED GLAZING	

LANDSCAPING CONSULTANT
-

PLUMBING & SANITARY CONSULTANT
S.R. ASSOCIATES

FIRE FIGHTING CONSULTANT
Mr. SA. SUDHAKAR

HVAC CONSULTANT
S.R. ASSOCIATES

ELECTRICAL CONSULTANT
KEYES CONSULTANTS

STRUCTURAL CONSULTANT
STRUARC

PROJECT TITLE
SHRIRAM ' THE GATE WAY ' AT PERUNGALATHUR CHENNAI.

DRAWING TITLE
FIRST FLOOR PLAN BLOCK-A1

NORTH POINT

REV. NO. 6

PROJECT NO. ESK-996

SCALE 1:125 @ A1

DATE 05.10.06

DRAWN BY D.U

CHECKED BY -

DRAWING NO. A-105

APPROVED BY -

ESKAY DESIGN
ARCHITECTS + INTERIOR DESIGNERS
Ya-sathi, # 6/25, Cenotaph Road, First Street, Teynampet, Chennai - 600 018
Tel : 24357506, 24362286, 24362287
Fax : 91 - 44 - 24321420
E mail : eskay@md2.vsnl.net.in

ZRICKS.com

Shriram
The Gateway SEZ

SECOND FLOOR PLAN BLOCK-A1

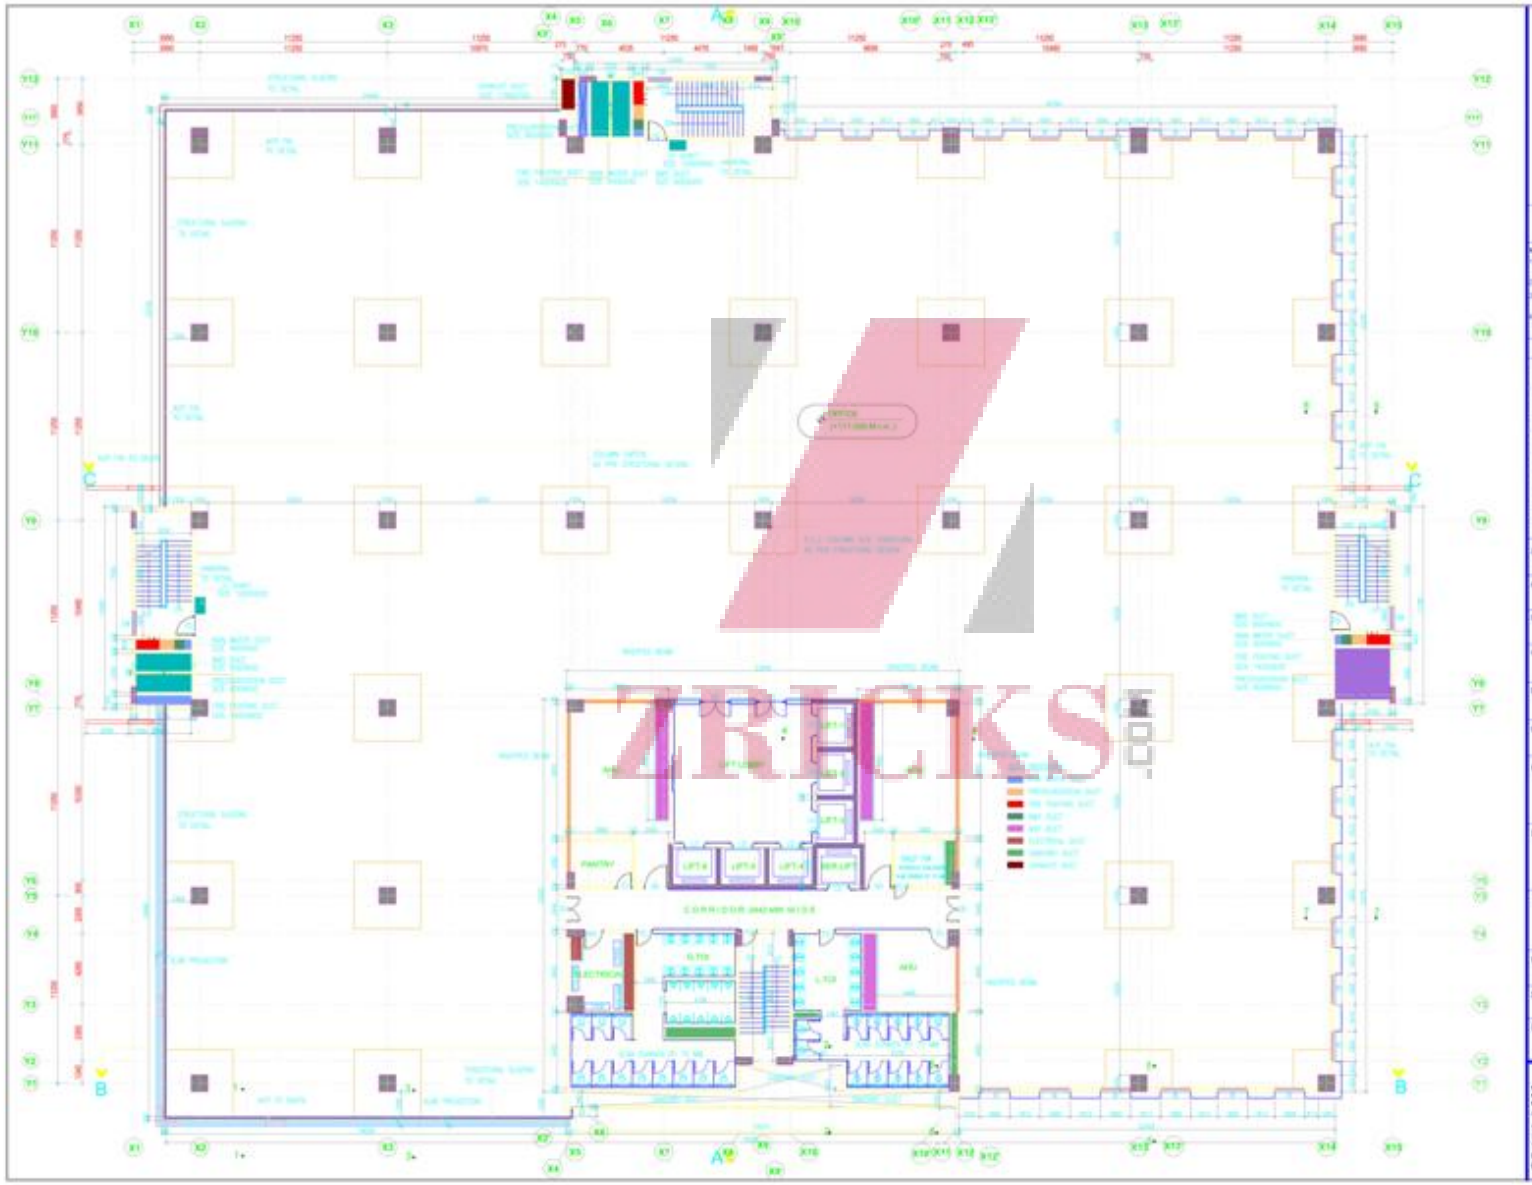

NOTE:
1. ALL DIMENSIONS ARE IN MILLIMETRES & LEVELS ARE IN METRES.
2. ONLY WRITTEN DIMENSION TO BE FOLLOWED.
3. ANY DISCREPENCIES NOTICED IN THE DWG. SHALL BE BROUGHT TO OUR NOTICE IMMEDIATELY.
4. THE DRAWING SHOULD BE READ IN THE CONJUCTION WITH THE CO-ORDINATION DRAWING.

SCHEDULE OF JOINERY

GD	–	GLASS DOOR	– 1800 X 2750(S.O.)
DD	–	DOOR	– 1500 X 2400
FD	–	FIRE DOOR	– 1200 X 2400
D1	–	DOOR	– 1000 X 2400
TD	–	TOILET DOOR	– 1000 X 2400
TD1	–	TOILET DOOR	– 900 X 2400
AD	–	AHU DOOR	– 1200 X 2400
S.D	–	SHAFT DOOR	– 600 X 2100
W	–	WINDOW	– 1800 X 1500
SW	–	WINDOW	– 1500 X 1500
SW	–	WINDOW	– 750 X 900
SG	–	STRUCTURAL GLAZING	
FG	–	FIXED GLAZING	

LANDSCAPING CONSULTANT
-

PLUMBING & SANITARY CONSULTANT
S.R. ASSOCIATES

FIRE FIGHTING CONSULTANT
Mr. SA. SUDHAKAR

HVAC CONSULTANT
S.R. ASSOCIATES

ELECTRICAL CONSULTANT
KEYES CONSULTANTS

STRUCTURAL CONSULTANT
STRUARC

PROJECT TITLE
SHRIRAM ' THE GATE WAY ' AT PERUNGALATHUR CHENNAI.

DRAWING TITLE
SECOND FLOOR PLAN BLOCK A1

NORTH POINT

REV. NO. 6

PROJECT NO. ESK 096

SCALE 1:125 @ A1

DATE

DRAWN BY D.U

CHECKED BY

DRAWING NO. A 106

APPROVED BY

ESKAY DESIGN
ARCHITECTS + INTERIOR DESIGNERS
Yavarath, # 52/5, Canotaph Road, First Street, Teynampet, Chennai - 600 018
Tel: 24357806, 24362396, 24362397
Fax: 91 - 44 - 24321420
E mail: eskay@md2.vsnl.net.in

ZRICKS.com

Shriram
The Gateway SEZ

TYPICAL FLOOR PLAN (3RD to 7TH FLOOR) BLOCK-A1

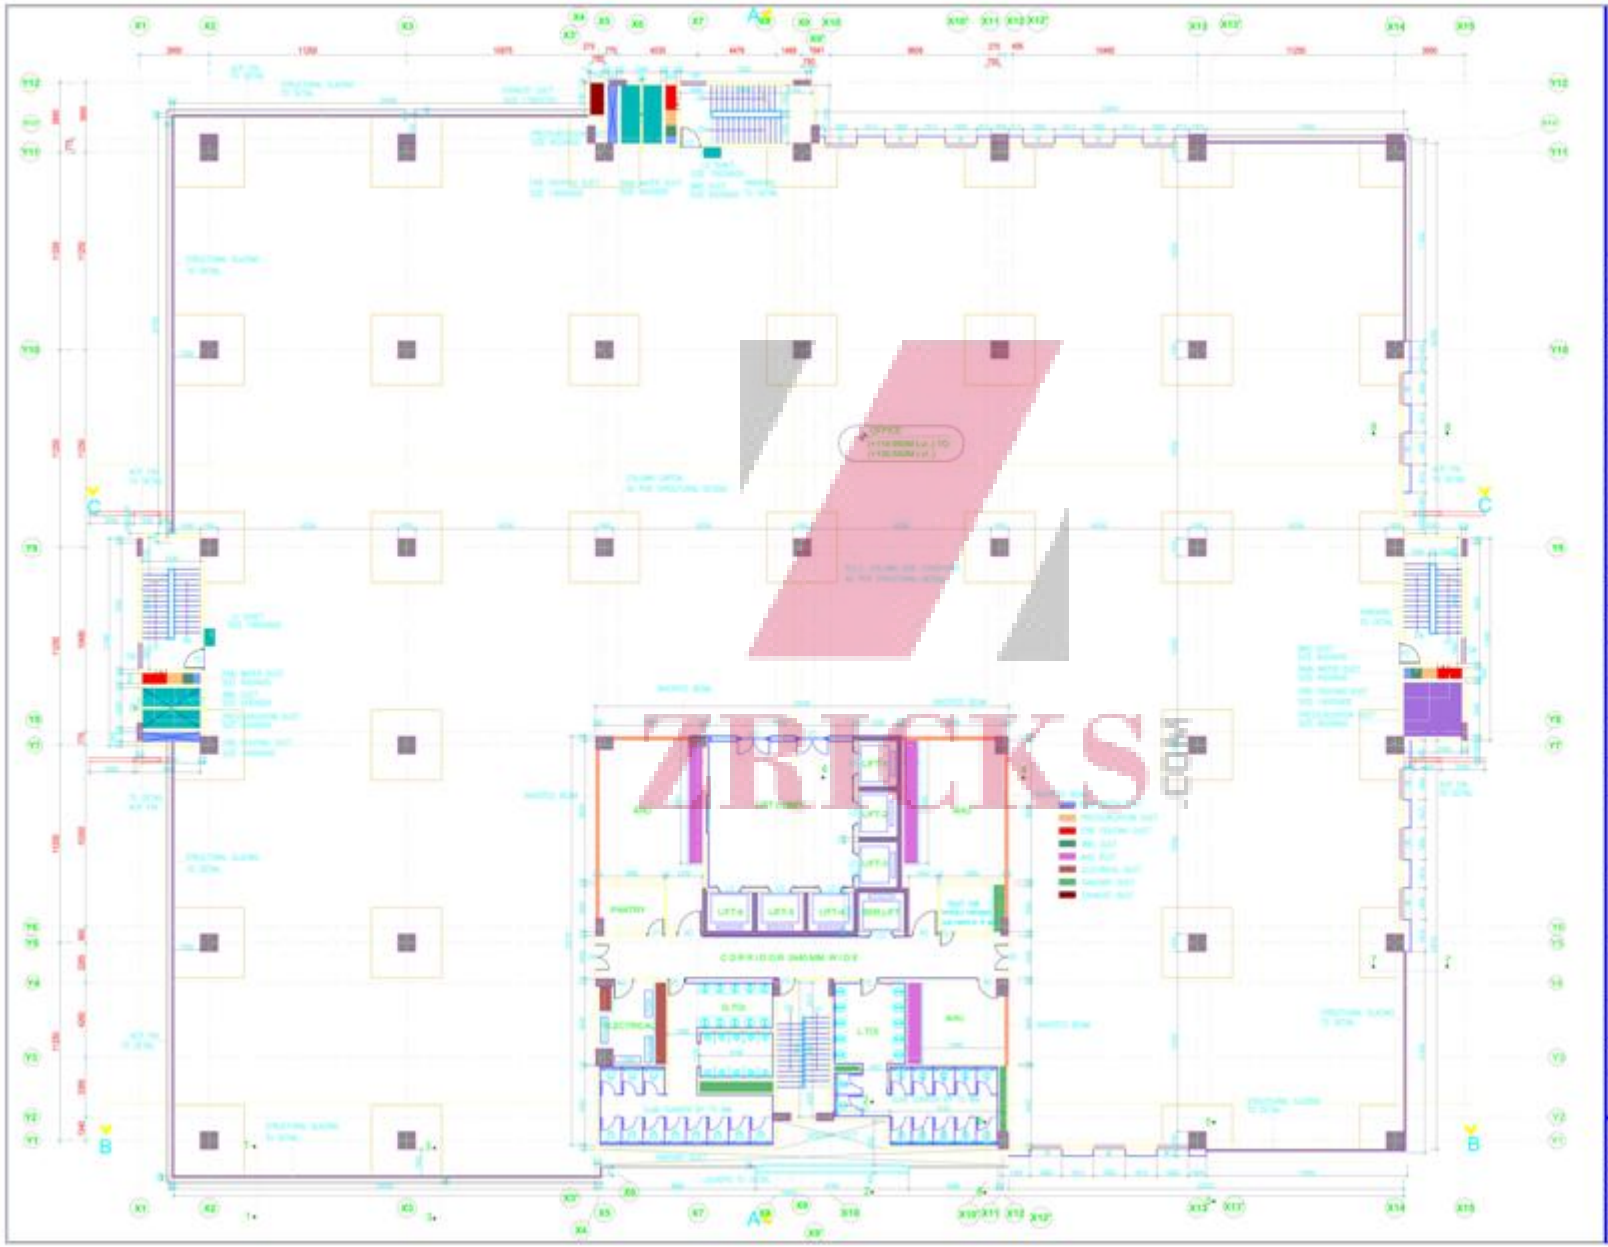

NOTE:
ALL DIMENSIONS ARE IN MILLIMETRES &
LEVELS ARE IN METRES
ONLY WRITTEN DIMENSION TO BE FOLLOWED
ANY DISCREPANCIES NOTICED IN THE DWG.
SHALL BE BROUGHT TO OUR NOTICES IMMEDIATELY
THE DRAWING SHOULD BE READ IN THE
CONJUCTION WITH THE CO-ORDINATION DRAWING

SCHEDULE OF JOINERY

GD	–	GLASS DOOR	– 1800 X 2700(D.O.F)
D	–	DOOR	– 1500 X 2400
FD	–	FIRE DOOR	– 1200 X 2400
D1	–	DOOR	– 1000 X 2400
TD	–	TOILET DOOR	– 1000 X 2400
TD1	–	TOILET DOOR	– 900 X 2400
AD	–	AHU DOOR	– 1200 X 2400
SD	–	SHAFT DOOR	– 450 X 2100
W	–	WINDOW	– 1800 X 1500
SW	–	WINDOW	– 1500 X 1500
SW	–	WINDOW	– 750 X 900
SG	–	STRUCTURAL GLAZING	
FG	–	FIXED GLAZING	

LANDSCAPING CONSULTANT

PLUMBING & SANITARY CONSULTANT
S.R. ASSOCIATES

FIRE FIGHTING CONSULTANT
Mr. SA/ SUDHAKAR

HVAC CONSULTANT
S.R. ASSOCIATES

ELECTRICAL CONSULTANT
KEYES CONSULTANTS

STRUCTURAL CONSULTANT
STRUARC

PROJECT TITLE
SHRIRAM ' THE GATE WAY '
AT PERUNGALATHUR
CHENNAI.

DRAWING TITLE
TYPICAL FLOOR PLAN
(3RD TO 7TH FLOOR)
BLOCK A1

NORTH POINT

REV. NO.
6

PROJECT NO. ESK.906		SCALE 1:125 @ A1
DATE 01.12.06	DRAWN BY D.U	CHECKED BY
DRAWING NO. A-107		APPROVED BY

ESKAY DESIGN
ARCHITECTS + INTERIOR DESIGNERS

Ka.sahi', # 8/25, Conotaph Road, First Street,
Teynampet, Chenna- 600 018.
Te. 24357908, 24352396, 24362397
Fax. 91 44 24321420
E. ma. eskay@md2.vsnl.net.in

ZRICKS.COM

Shriram
The Gateway SEZ

FIFTH FLOOR PLAN BLOCK-B6

FIFTH FLOOR PLAN
BLOCK-B6

ZRICKS.com

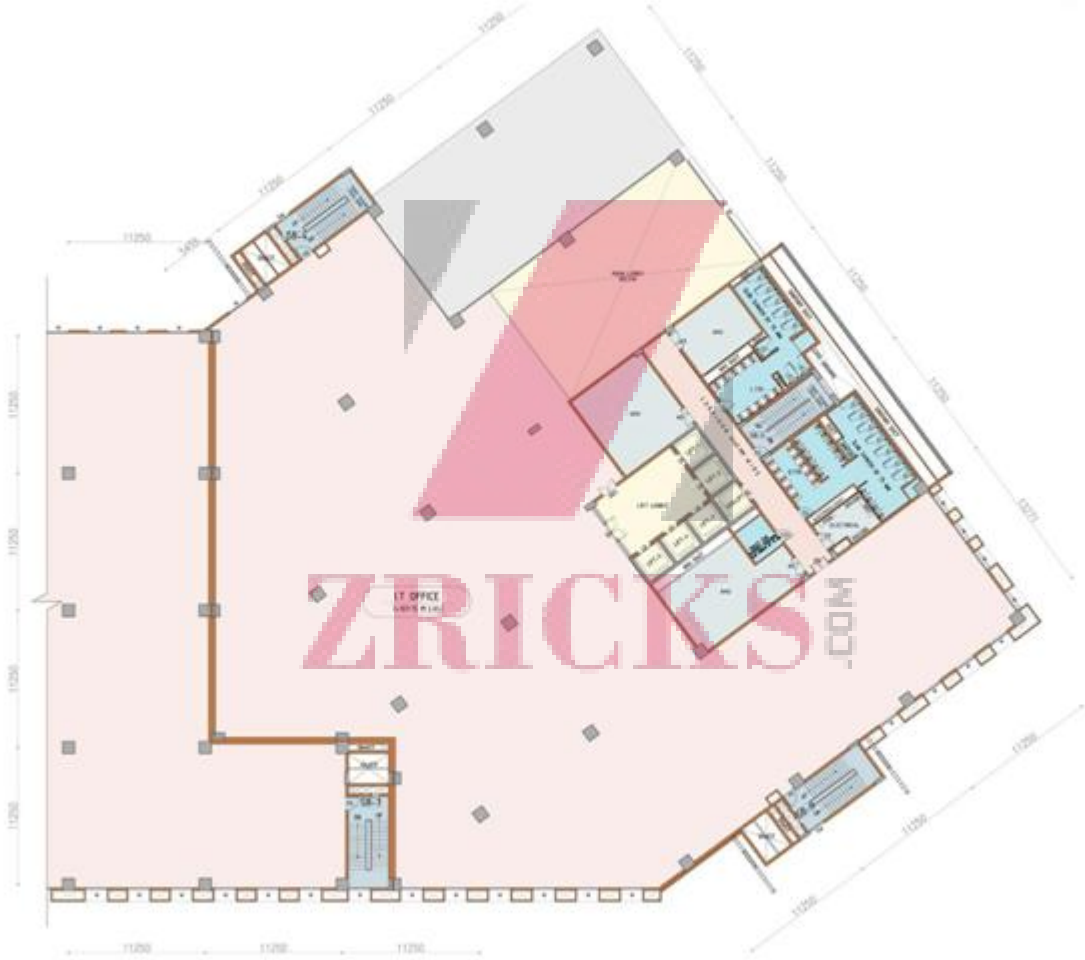

1 ST FLOOR PLAN
BLOCK- B6

ZRICKS.COM

GROUND FLOOR PLAN
BLOCK - B6

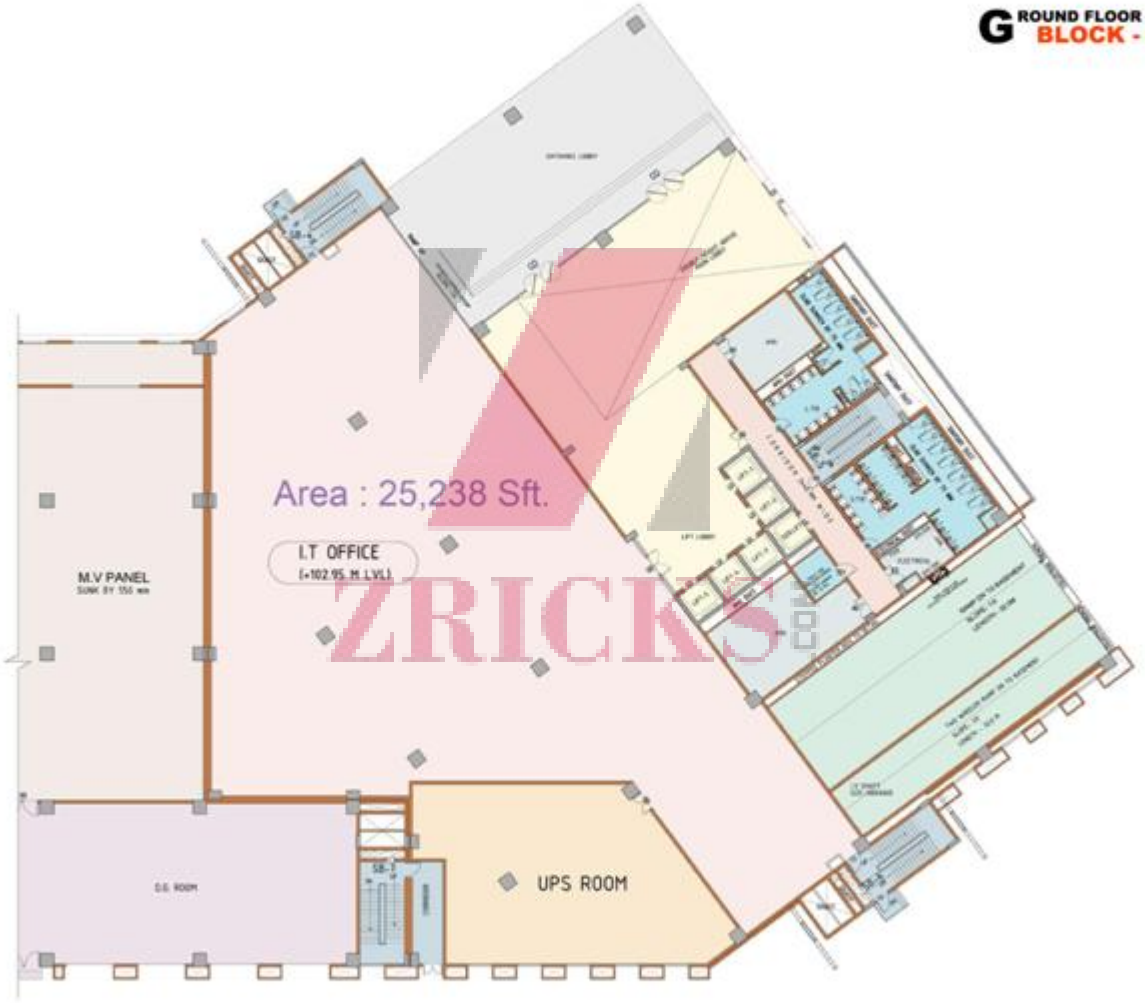

ZRICKS

TYPICAL FLOOR PLAN
BLOCK-B6
Area : 38,847 Sft.
LT OFFICE

N
Poonamallee
Ashok Nagar
Saidapet
Mount Road
Porur
Chennai Trade Centre
Hyundai
Nokia
Saint Gobain
Guindy
Kathipara Juncition
Raj Bhavan
IIT
Le Meridien
Airport
GST Road NH 45
Radisson
Trident Hilton
Tidel Park
Indira Nagar
Thiruvanmiyur
MEPZ
Velachery
Tambaram
Thoraipakkam
Perungalathur Railway Station
Shriram The Gateway SEZ
Sholinganallur
Siruseri
Vandalur Railway Station
Vandalur
OMR - IT Highway
ECR
0 - 05 km
5 - 10 km
10 - 15 km
15 - 20 km
20 - 25 km
30 - 35 km
35 - 45 km
Above 40 km
Ford 22 km from Shriram The Gateway
Infosys BMW 24 km from Shriram The Gateway
Legend
Link Details
400' Outer Ring Road (Proposed)
150' Tambaram By-pass Road (Widening Proposed)
Velachery - Tambaram Road
Thoraipakkam - Pallavaram Radial Road
Medavakkam High Road

Shriram
The Gateway

Site Plan